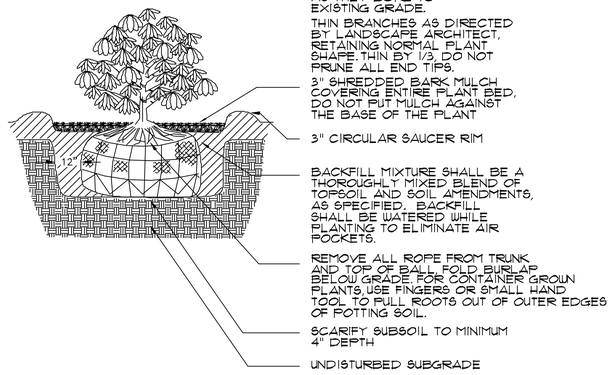

1 L-1 SHRUB PLANTING DETAIL
NOT TO SCALE

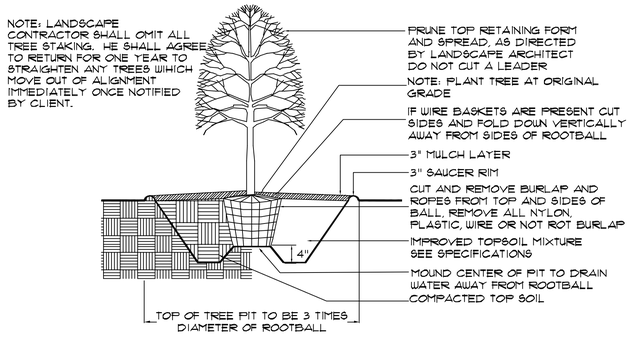

2 L-1 TREE PLANTING DETAIL
NOT TO SCALE

PLANT SCHEDULE

Key	Qty	Latin Name	Common Name	Size	Comments
Shade Trees:					
ARO	3	Acer rubrum 'October Glory'	October Glory Red Maple	14' - 16' ht., 3" - 3 1/2" CAL, B&B	Straight trunk, Well branched top
BN	7	Betula nigra 'Heritage'	Heritage River Birch	10' - 12' ht., B&B	Multi - stem, Well branched top
LS	1	Liquidamber styraciflua	Sweetgum	3"CAL, B&B	Relocate from within gas easement
QP	6	Quercus palustris	Pin Oak	14'- 16', 3:- 3 1/2" CAL, B&B	Straight trunk, Well branched top
Shrubs:					
CSF	30	Cornus stolonifera	Red-Osier Dogwood	2- 3 ft.	Container
IG	10	Ilex glabra	Inkberry Holly	24" - 30", #3 can	Heavy, Symm
IVW	30	Ilex verticillata	Winterberry	30"- 36", B&B	Heavy, Symm

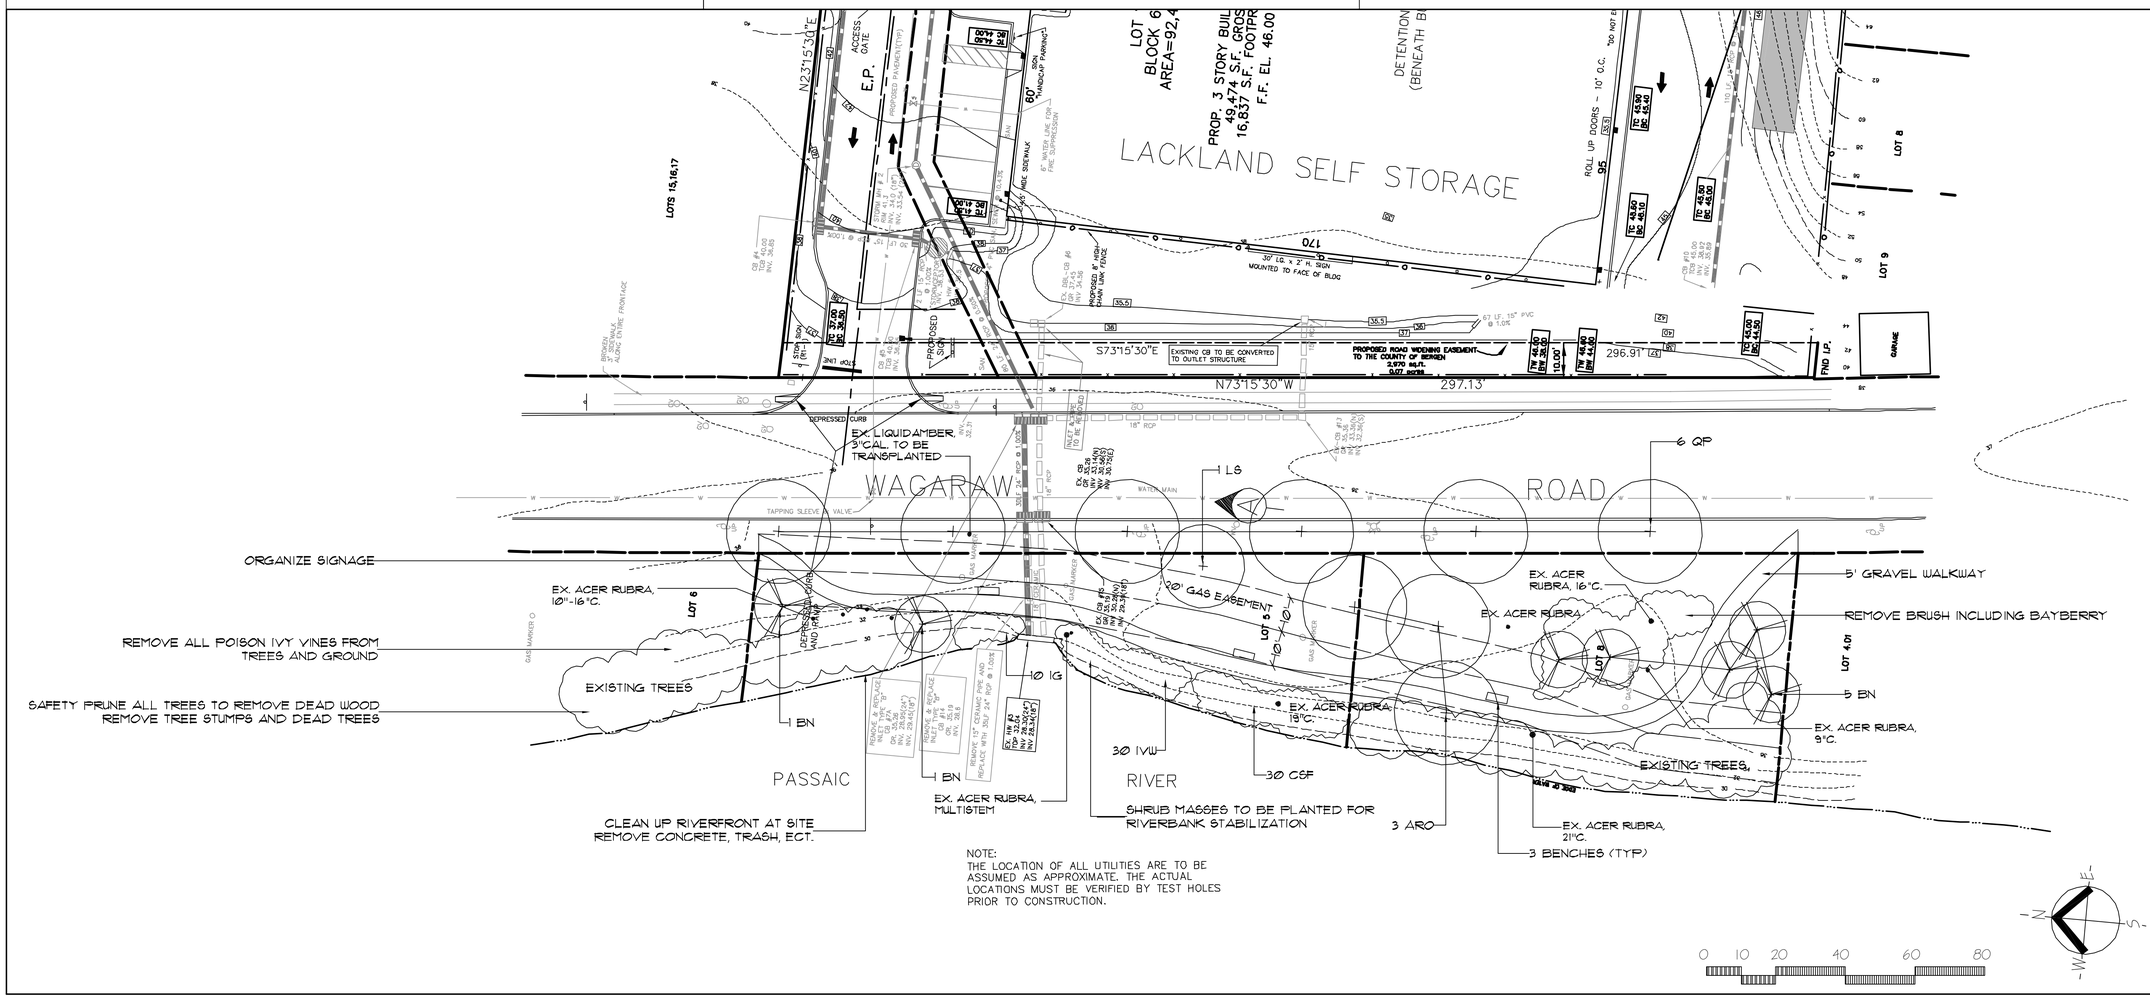

Revisions:

No.	Note:	Date:
1	Located Gas Easement	4-11-03

Bruce John Davies ASLA, PP

Fairlawn Gateway
Riverfront Improvement Plan

Lackland Self Storage Inc. Property

Wagaraw Road
Borough of Fair Lawn
Bergen County

The Office Of:
Bruce John Davies, ASLA, PP
N J Certified Landscape Architect #AS00075
New Jersey Professional Planner #LI 05404
10 Ridgedale Avenue, Suite 4
Florham Park , New Jersey 07932-2300
Phone: (973) 301-2202 FAX: (973) 301-0725
Landscape Architecture Site Planning Urban Design

BJD File Number:	03-004
Comp. File Name:	lacklandscape.dwg
Drawn By:	NAT/DJC/FHT
Checked By:	BJD
Date:	3-5-03
Scale:	1" = 20' - 0"

Drawing Number:

L-1